
southco SOUTHCO No. E6 ADJUSTABLE FRICTION HINGE


DATE	DRAWN	CHKD	SCALE	DRAWING NUMBER
8-17-81	JHV		NTS	J-E6-10-501-20

REV.	DATE	BY-CHKD	REVISIONS
S	20AUG2001	RJB / JSS	PRN: P2001-0388 (SEE RECORD DWG.)


ITEM	PART No.	MATERIAL	FINISH
HINGE ASSEMBLY	E6-10-501-20		
ADJUSTABLE LEAF		ACETAL	BLACK
FIXED LEAF		ACETAL	BLACK
ADJUSTMENT SCREW		STAINLESS STEEL	BLACK
PIN		POLYCARBONATE	NATURAL
NUT		STAINLESS STEEL	PASSIVATE


NOTE A: SHIPPED ASSEMBLED, BULK. FOR HINGE TO BE PACKAGED ONE PER BAG, ADD SUFFIX "-P" TO THE PART NUMBER.

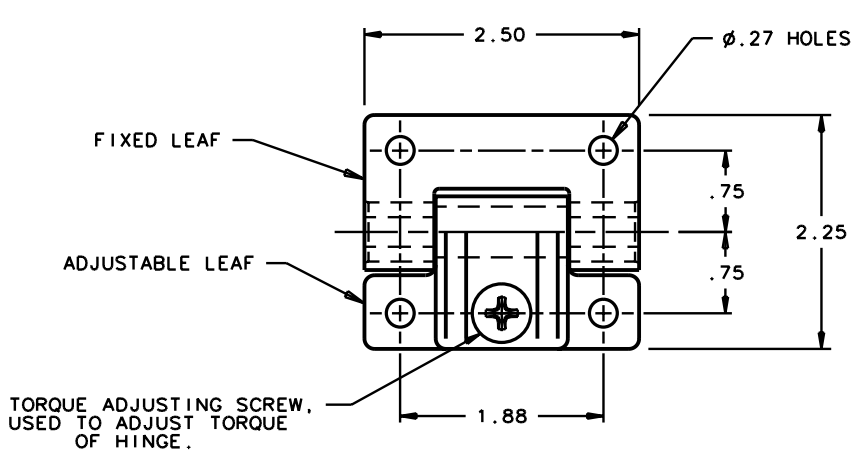

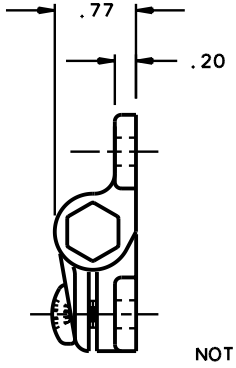

NOTE: SCREWS NOT SUPPLIED BY SOUTHCO.

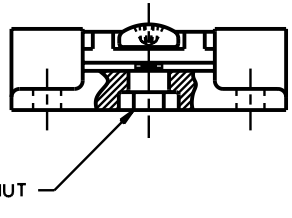

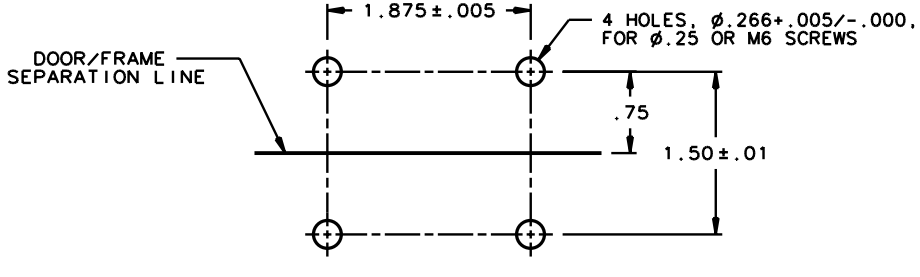

DOOR & FRAME PREPARATION

PAT. 4,630,333
PAT. 4,490,884
PAT. D 278,309

FORMATA 3/88

PROPRIETARY ITEM - EXCEPT FOR USES EXPRESSLY GRANTED IN WRITING INFORMATION DISCLOSED HEREON IS CONFIDENTIAL AND ALL RIGHTS PATENT AND OTHERWISE ARE RESERVED BY SOUTHCO, INC.

ALL DIMENSIONS ARE IN INCHES.
ALL DIMENSIONS WITHOUT TOLERANCES ARE REFERENCE.
THIRD ANGLE PROJECTION DRAWING.

DRAWING NUMBER
J-E6-10-501-20